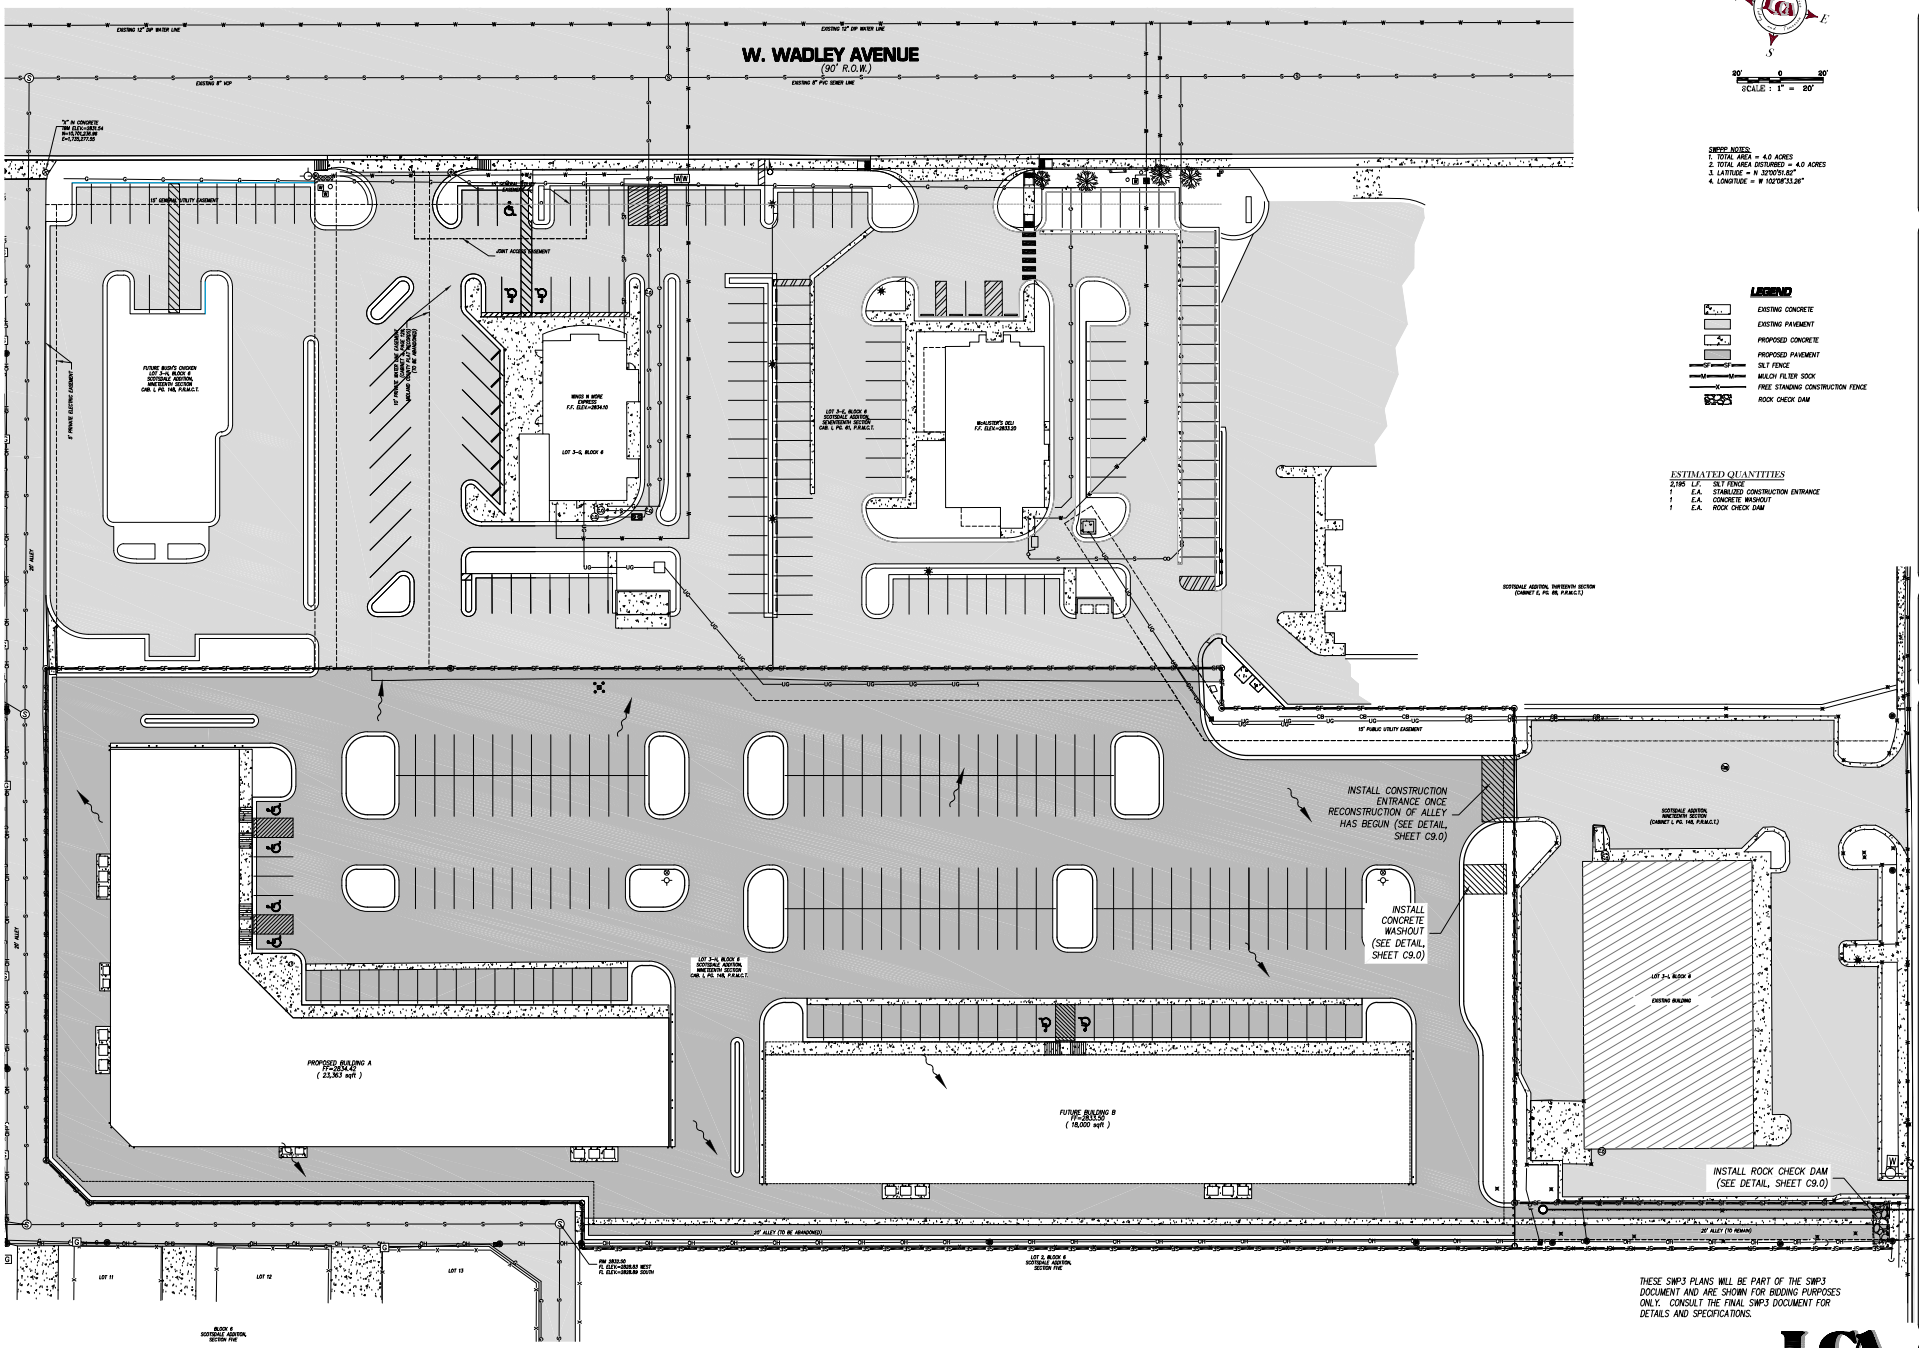

SWPPP NOTES:
1. TOTAL AREA = 4.0 ACRES
2. TOTAL AREA DISTURBED = 4.0 ACRES
3. LATITUDE = N 32°07'31.82"
4. LONGITUDE = W 102°08'33.26"

LEGEND

- EXISTING CONCRETE
- EXISTING PAVEMENT
- PROPOSED CONCRETE
- PROPOSED PAVEMENT
- SILT FENCE
- MULCH FILTER SOCK
- FREE STANDING CONSTRUCTION FENCE
- ROCK CHECK DAM

ESTIMATED QUANTITIES

2,196	L.F.	SILT FENCE
1	E.A.	STABILIZED CONSTRUCTION ENTRANCE
1	E.A.	CONCRETE WASHOUT
1	E.A.	ROCK CHECK DAM

THESE SWP3 PLANS WILL BE PART OF THE SWP3 DOCUMENT AND ARE SHOWN FOR BIDDING PURPOSES ONLY. CONSULT THE FINAL SWP3 DOCUMENT FOR DETAILS AND SPECIFICATIONS.

Know what's **below.** **Call** before you dig.

LCA
Planning Solutions Today and Tomorrow
1519 BRADY STREET ■ DEVELOPMENT ■ LAND PLANNING
120 North Texas, Odessa Tx. 79761 (432)362 2489/2490
Phone (432) 332-2489 Sales@LCAdesign.com
TX.LCA No. 3065/03

DATE
SEPTEMBER 2016
REVISION
DRAWN BY
JR2

CORNERSTONE DESIGN GROUP
DESIGN & DRAFTING BY PHONE: 432.556.8435

SHEET TITLE
SW/PPP

THIS DOCUMENT IS RELEASED FOR PURPOSE OF INTERIM REVIEW UNDER THE AUTHORITY OF KYLE L. NEWTON TEXAS P.E. No. 115920 DATE SEPTEMBER 2016. IT IS NOT TO BE USED FOR CONSTRUCTION, BIDDING OR PERMIT PURPOSES.

SCOTSDALE SHOPPING CENTER

LOT 3-K, BLOCK 6
SCOTSDALE ADDITION
PROJECT NUMBER 1601

SHEET NUMBER
C8.0
SHEET C8 OF 14

E:\2016\2016-052\Dwg\Drafting\Preliminary\2016-052 C8.0 Swppp.dwg, 24x36 (Our Plot/Sheet, 9/23/2016 2:24:50 PM
09/23/16 - 12:24 PM