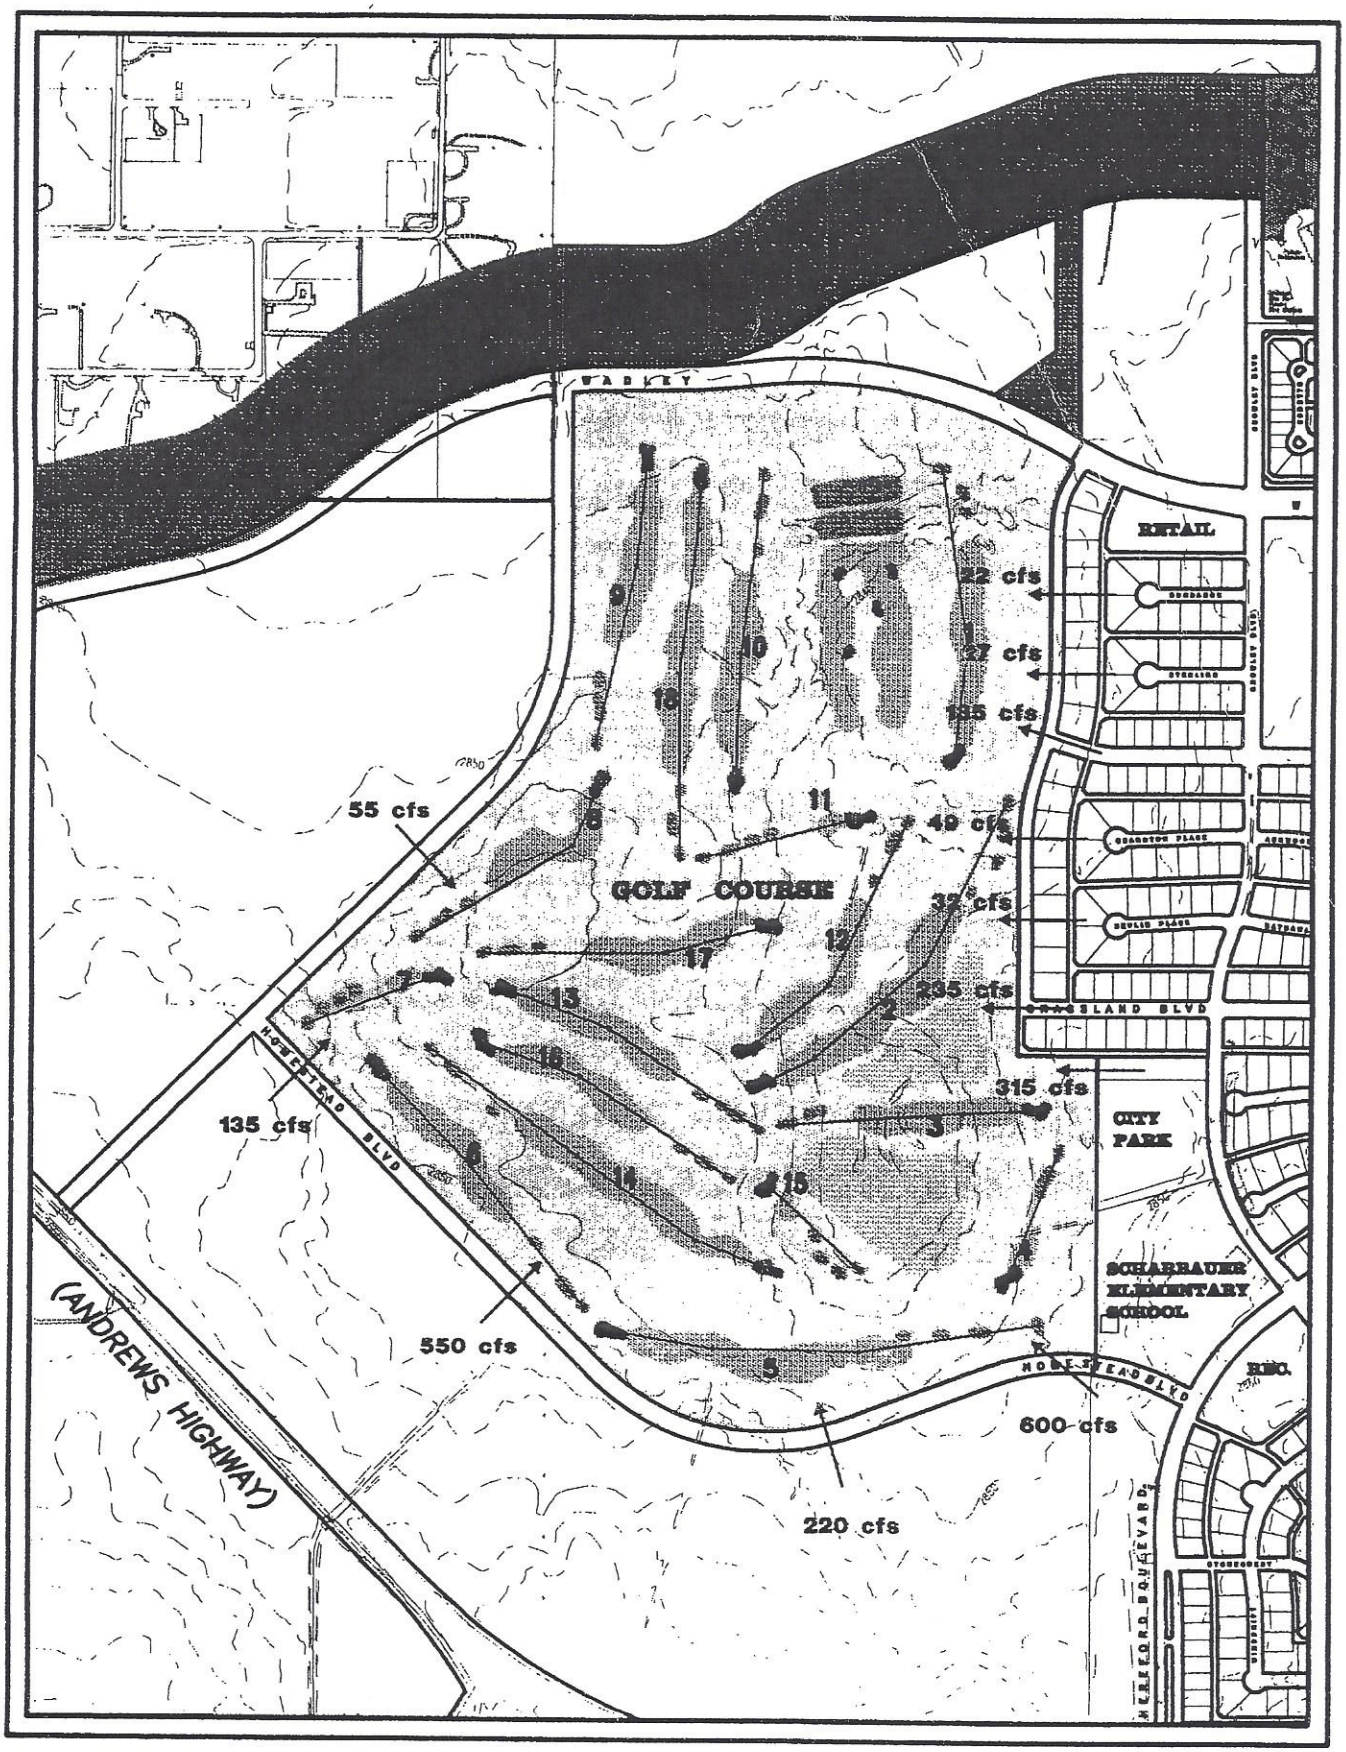# STORM WATER DRAINAGE DISCHARGE EXHIBIT